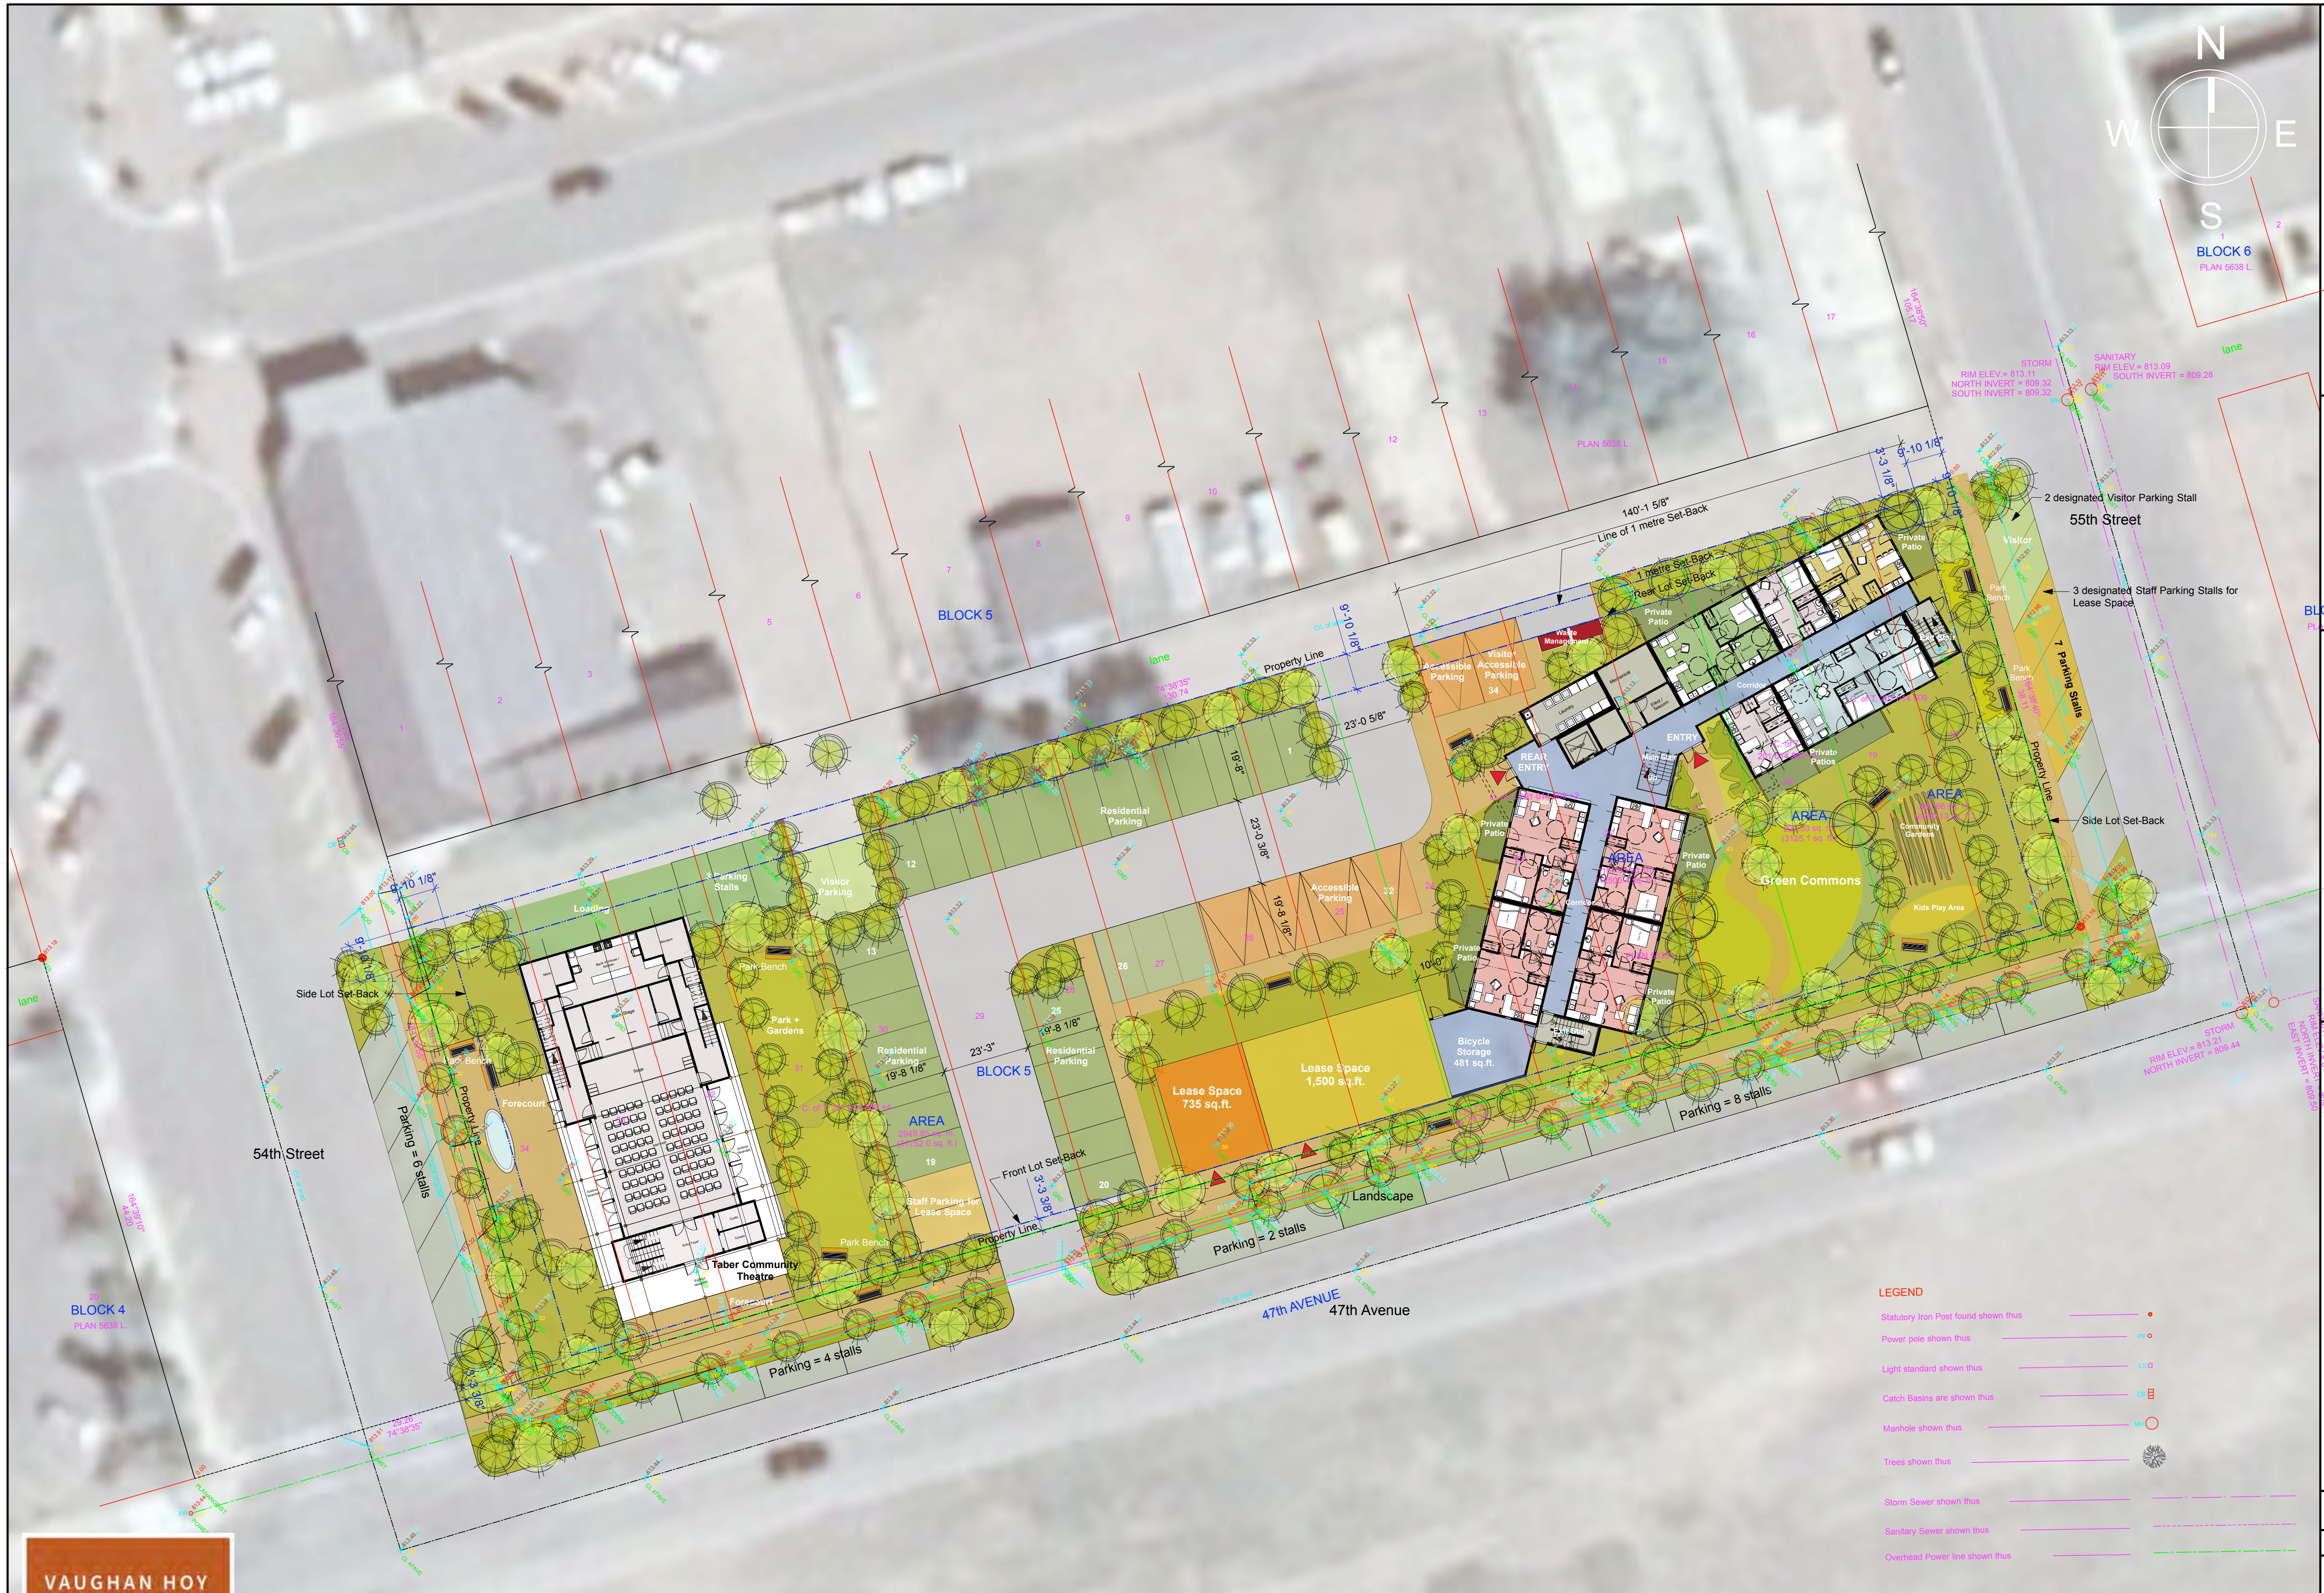

VAUGHAN HOY ARCHITECTURE

PRELIMINARY SITE MASTERPLAN - FOR DISCUSSION PURPOSES ONLY

The architect owns and retains copyright of work product(s) by federal statute. Unauthorized use of these work products for any purpose is not permitted, unless specifically authorised in writing by the architect.

Vaughan Hoy Architecture
11216 66th Street NW, Edmonton, Alberta, Canada
T5B 1H3
c:587-983-8600 e: vhoya@shaw.ca
web: vaughanhoyarchitecture.com

1 Preliminary concept review-May 15-2020
2 Revised Units + Stairs - May 16-2020
3 Rotated Building Plan - May 20-2020
4 Landscape / Ground Floor Site Areas for Program updates-June 1, 20-2020
5 Issued to Planning + Economic Development for Site Adjustments-June 15, 2020

NEW Concept Masterplan - #1b
Preferred Concept
GROUND FLOOR PLAN

Taber Affordable Housing Project
for
Taber District Housing Foundation
Taber, Alberta, Canada

202001