



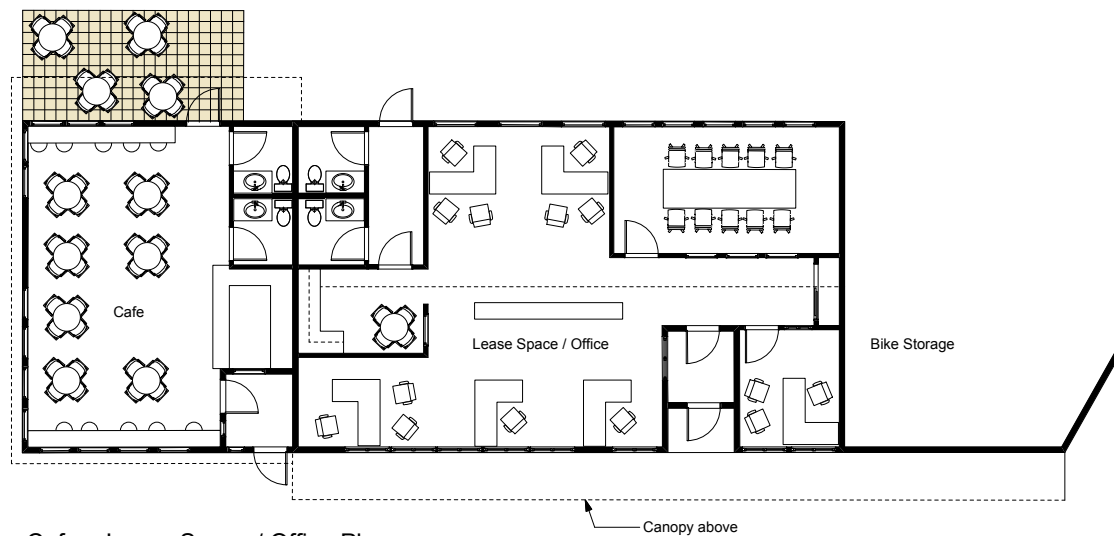


#### LEGEND

- 1 - Vertical Board & Batten Siding - Hardie Board
- 2 - Horizontal Tongue & Groove Siding - Hardie Board or Engineered Wood
- 3 - Galvanized Fascia
- 4 - Galvanized Standing Seam Metal Roof
- 5 - Operable Window / Triple Glazed
- 6 - Solar Panel Array on Roof Mounts
- 7 - French Balcony Grille - PreFab
- 8 - Curtain Wall with Solid and Transparent Panels
- 9 - Metal PreFab Sun Shade


Cafe + Lease Space / Office Plan

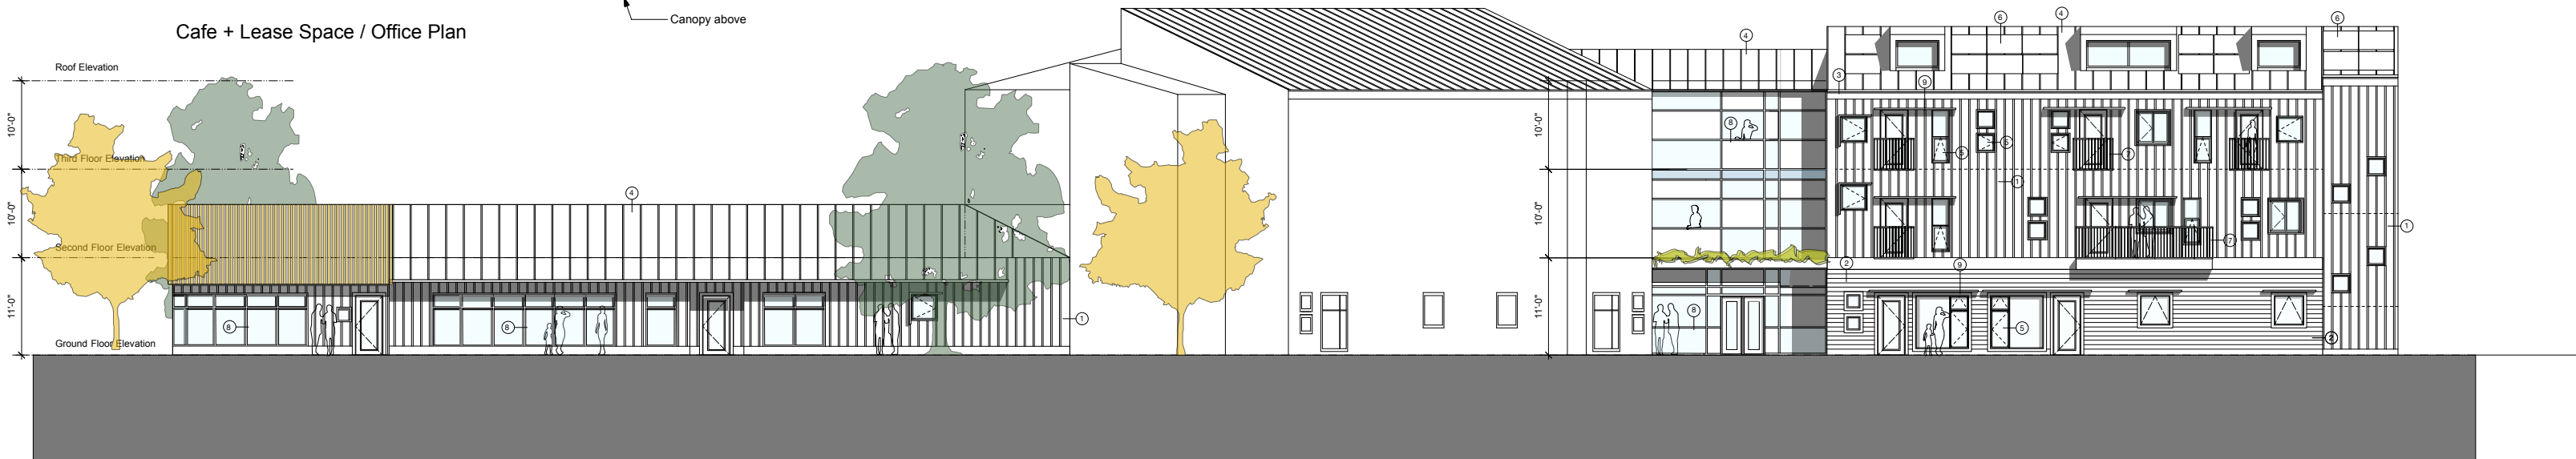


Lease Space South Elevation - 47th Ave

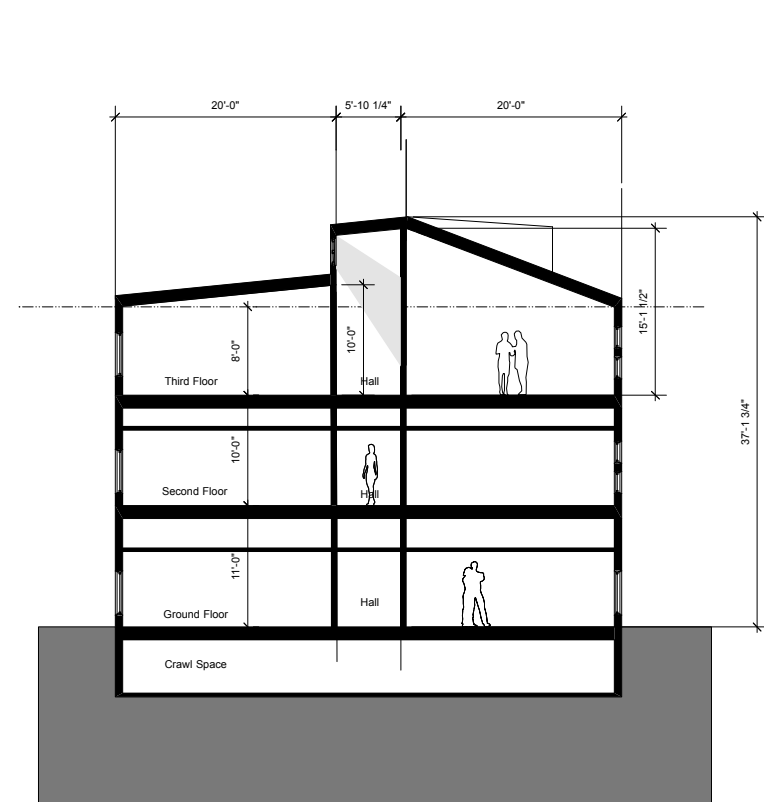


Building Section

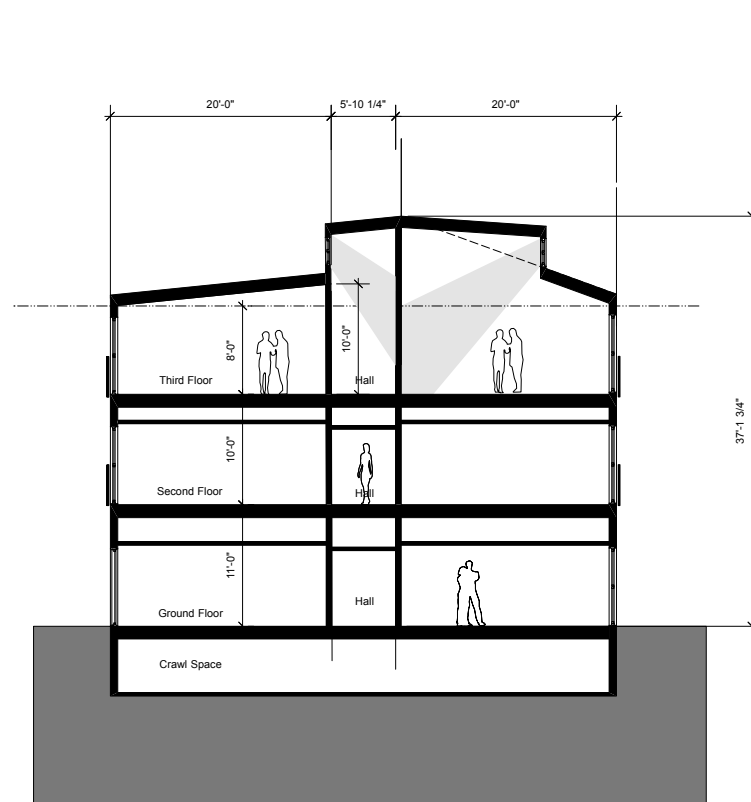

Building Section @ Dormer Windows

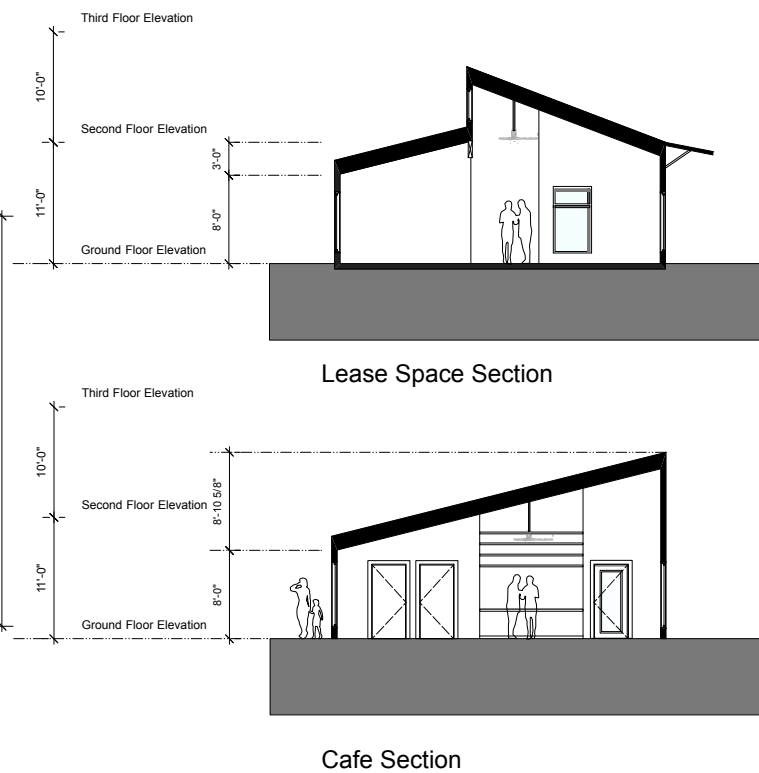

Affordable Housing South Elevation - 47th Ave

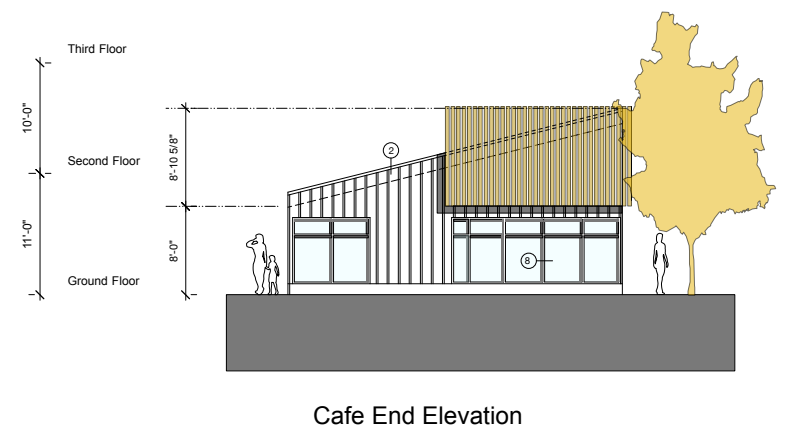

Cafe End Elevation

